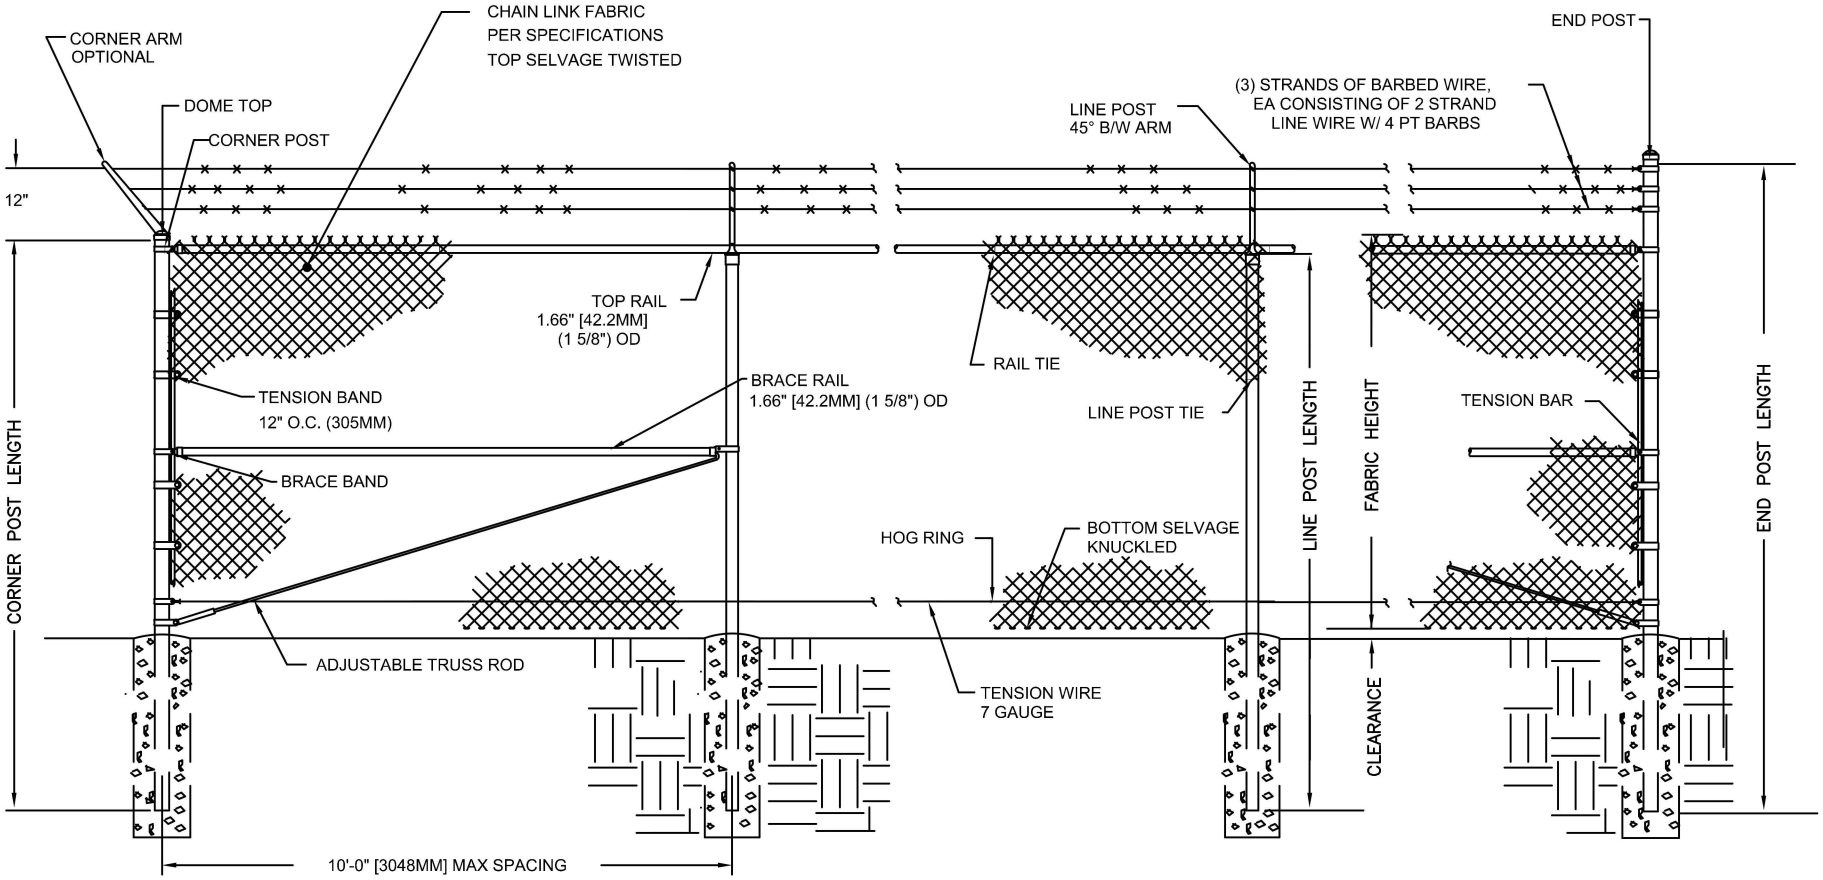

TYPICAL FENCE ELEVATION / SECTION

TOP RAIL / TRUSSED BRACE RAIL
3 STRAND BARBED WIRE
WITH BOTTOM TENSION WIRE

NOTES:
DESIGN AND SPECIFICATION SUBJECT TO CHANGE
FOOTING AND POSTS AS REQUIRED BY SITE CONDITIONS & CODES

Wholesale FENCING.COM

CHAIN LINK
TYPICAL FENCE ELEVATION / SECTION

BY: ART 2.11.10	SCALE: NTS	DWG #: CL01